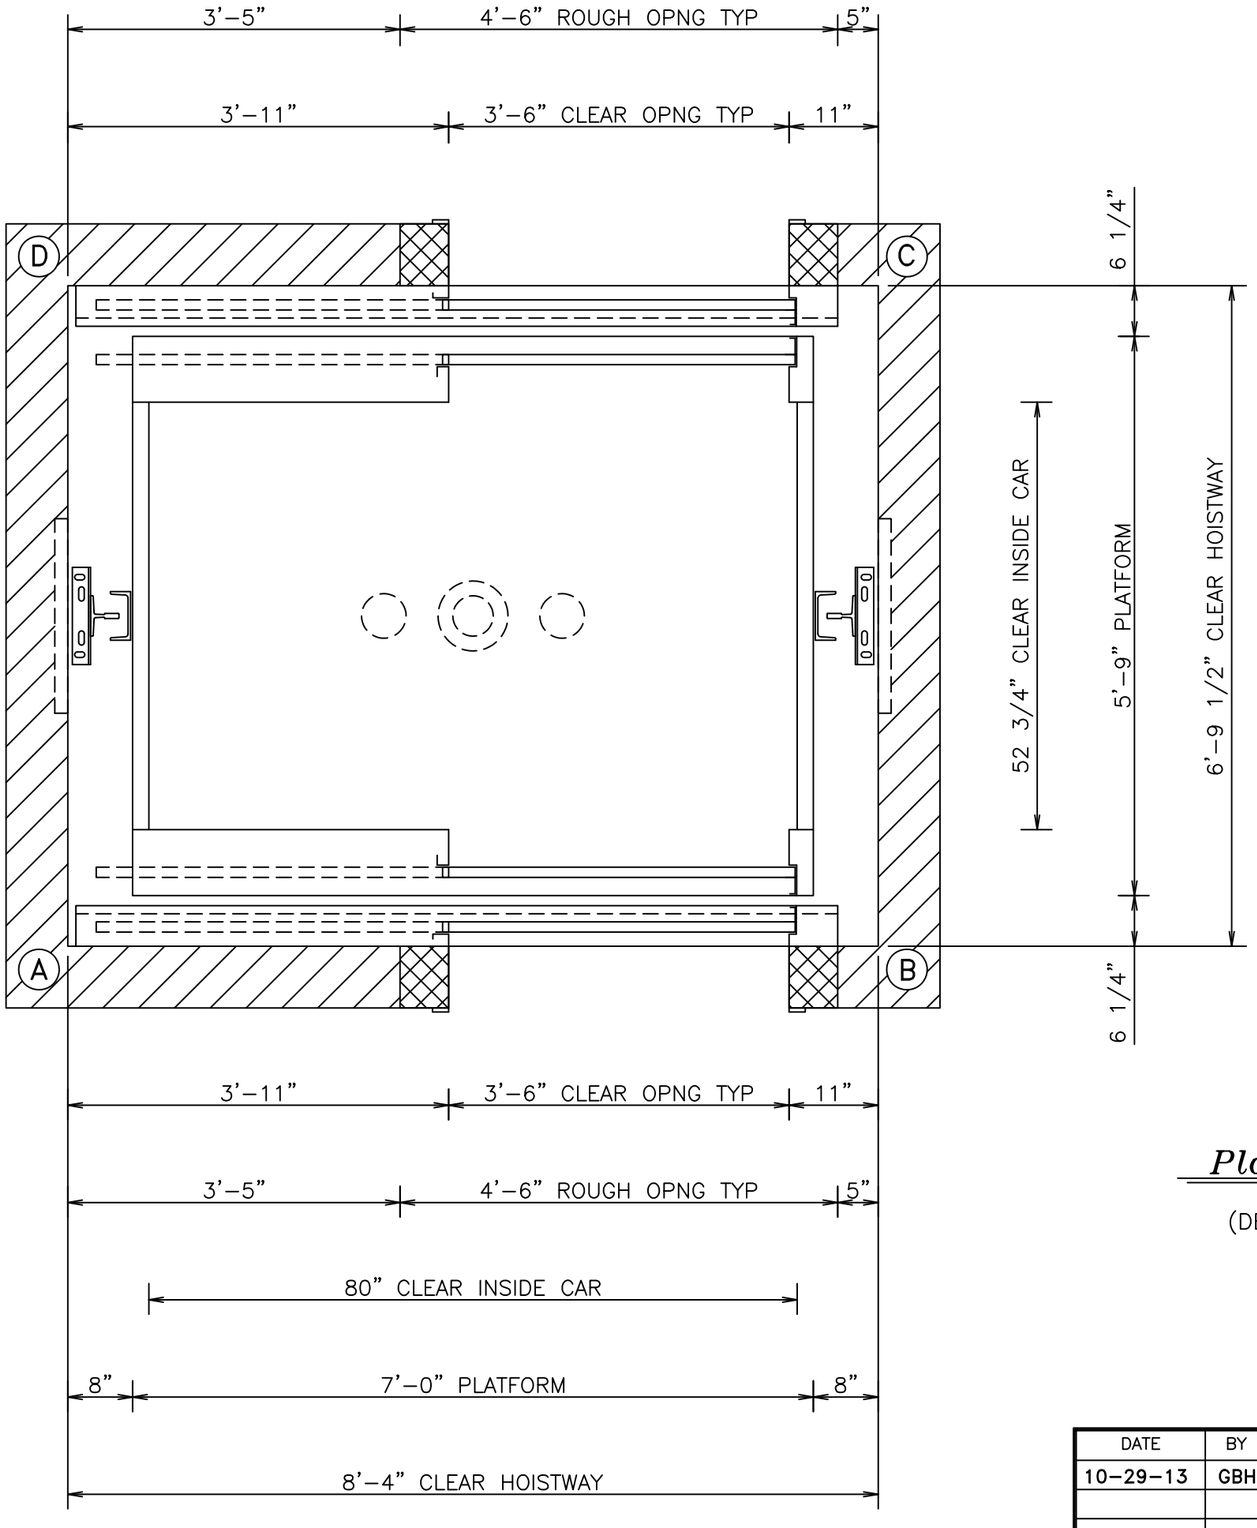

Plan View @ 1st

SCALE : NONE
(DEPICTING FEATURES AT VARIOUS LEVELS)

DATE	BY	CHKD	DESCRIPTION
10–29–13	GBH		ORIGINAL

CANTON ELEVATOR INCORPORATED

PROJECT

2500# CAPACITY FRONT & REAR INGROUND HYDRO

CONTRACT No. PRELIM

SHEET No. 1 OF 1