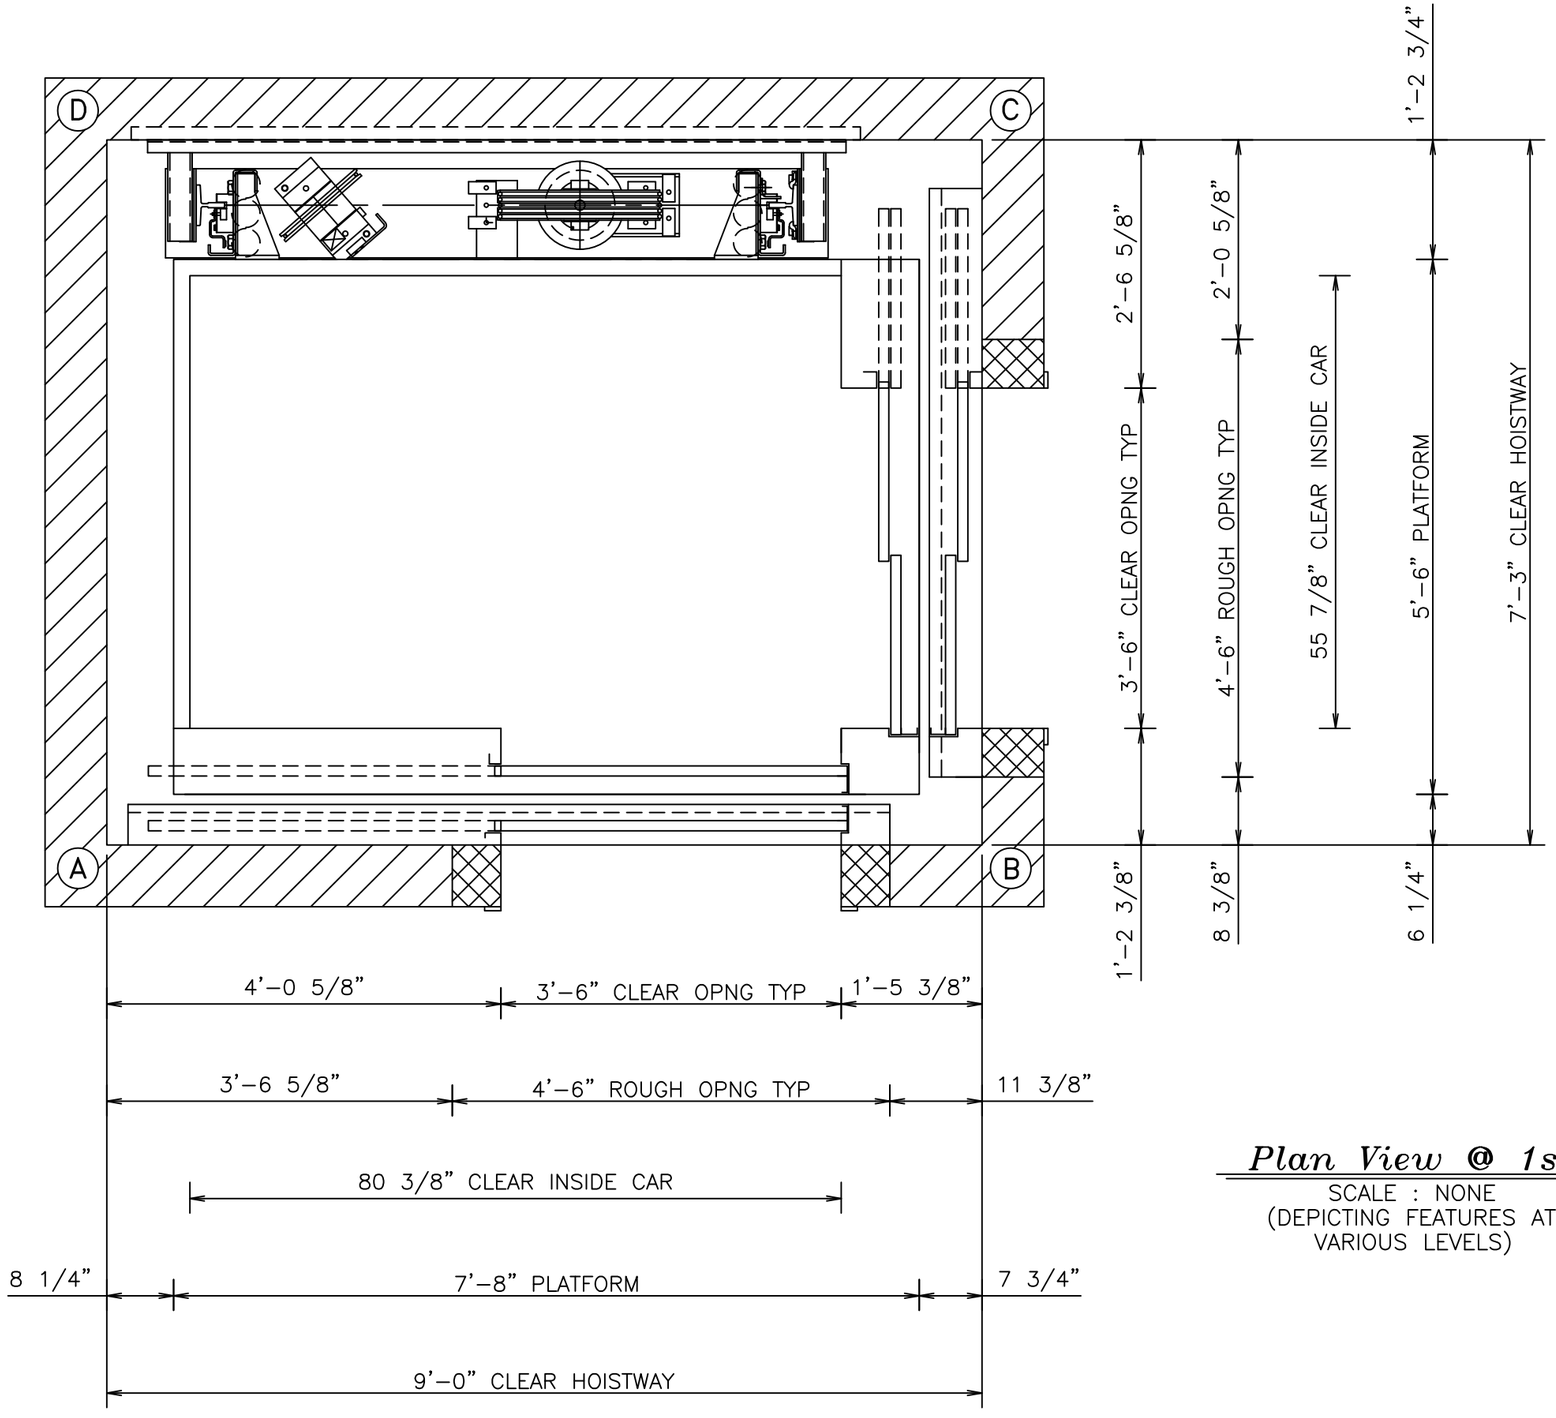

Plan View @ 1st

SCALE : NONE
(DEPICTING FEATURES AT VARIOUS LEVELS)

DATE	BY	CHKD	DESCRIPTION
11-5-13	GBH		ORIGINAL

CANTON ELEVATOR INCORPORATED

PROJECT
3000# CAPACITY
FRONT & SIDE
ROPED CANTILEVER
UP TO 70' OF TRAVEL

CONTRACT No. PRELIM

SHEET No. 1 OF 1