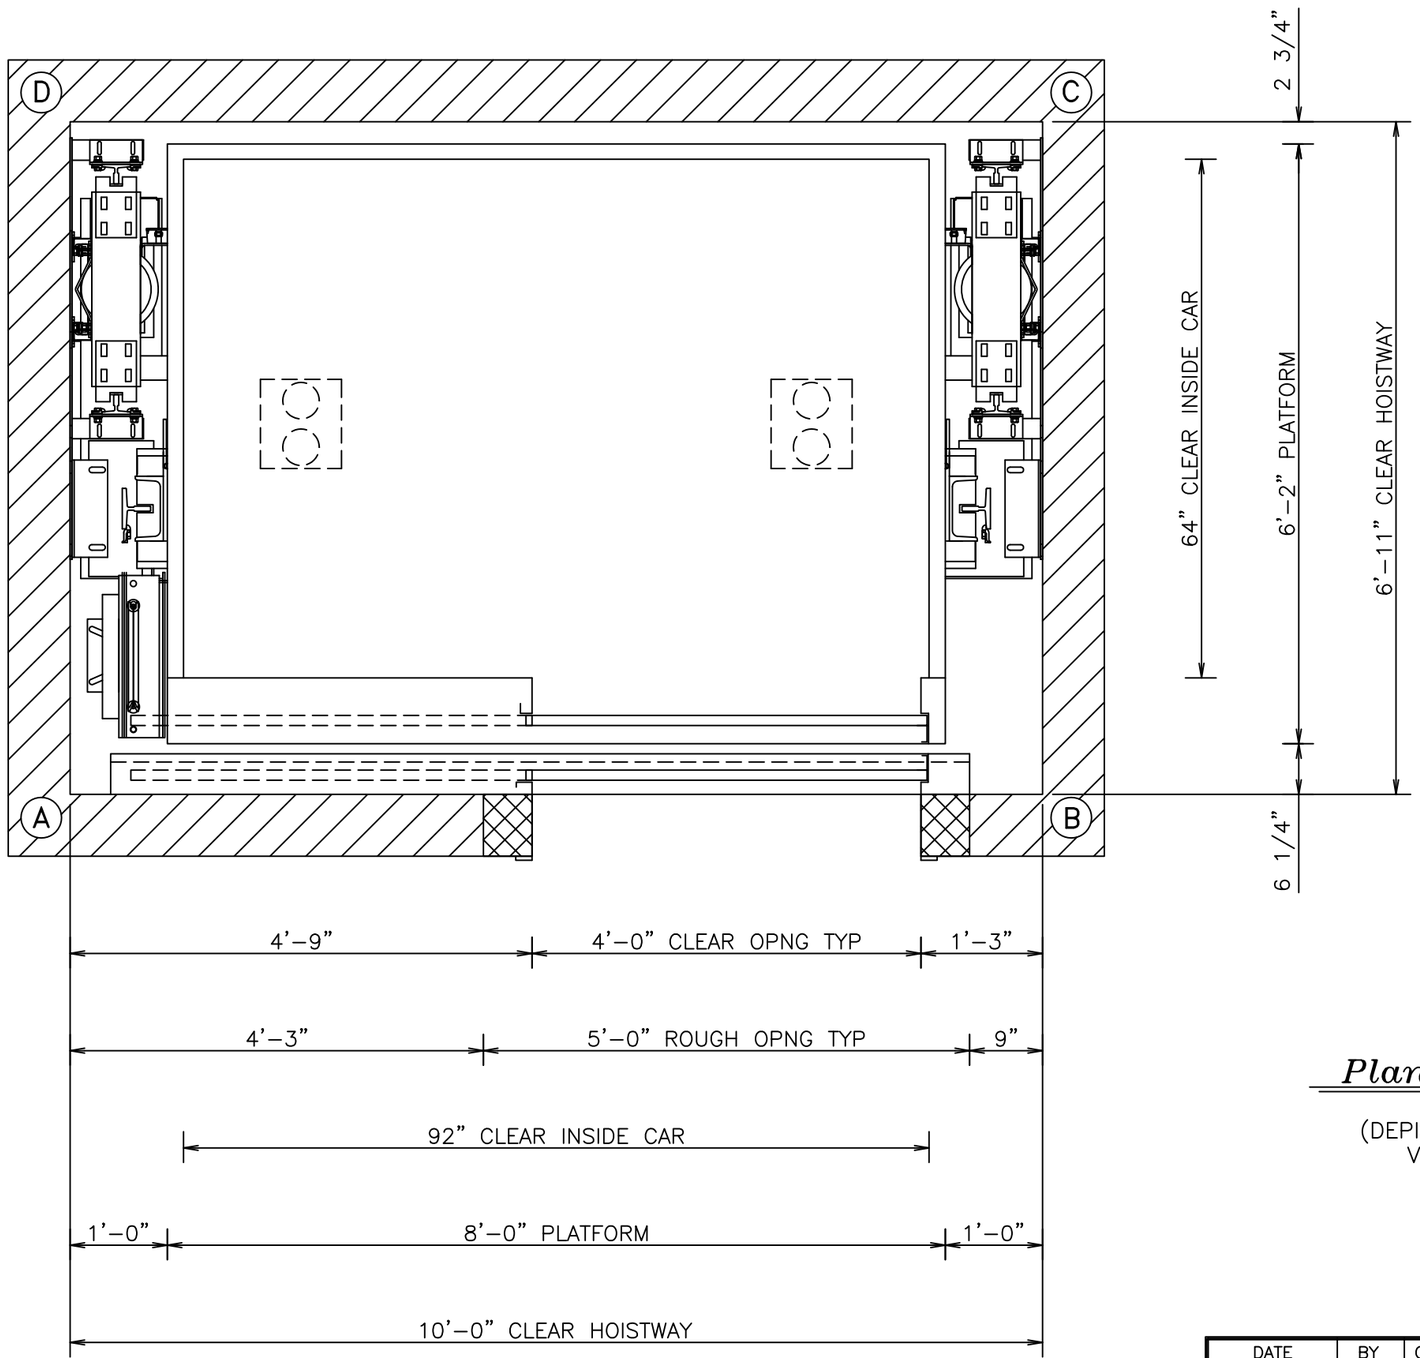

Plan View @ 1st

SCALE : NONE
(DEPICTING FEATURES AT VARIOUS LEVELS)

DATE	BY	CHKD	DESCRIPTION
10-16-13	GBH		ORIGINAL

CANTON ELEVATOR INCORPORATED

4000# CAPACITY
FRONT ONLY
DUAL ROPED HYDRO
UP TO 85' OF TRAVEL

CONTRACT No. PRELIM

SHEET No. 1 OF 1